FilmL.A., Inc.
6255 W Sunset Blvd, 12th Floor
Hollywood, CA 90028
t: (213)977-8600 - f: (213)977-8601
www.filmla.com

Summary Information

Permit No: F00157739-G **Type of Permit:** FILMING **Release Date:** 11/13/2019

Production Company	NBCUNIVERSAL MEDIA, LLC A FULLY OWNED SUBSIDIARY OF COMCAST CORPORATION
Insured Company Name	NBCUNIVERSAL MEDIA, LLC A FULLY OWNED SUBSIDIARY OF COMCAST CORPORATION
Contact Phone No. 1	(212) 664-4444
Contact Phone No. 2	
Fax	
Address	30 ROCKEFELLER PLAZA NEW YORK, New York 10005
Production Title	DIRTY JOHN SEASON 2 EP 204-205
Type of Production	TV Drama

Producer	Bill Johnson
Director	Maggie Kiley
1st AD	Bac DeLorme
Production Manager	Jesse Sternbaum
FilmL.A. Coordinator	Cody Penwell
Location Manager	Richard DiPatri
Primary Phone	Office - 818-733-3124
Secondary Phone	Mobile - 323-854-6934
Location Assistant	N/A N/A
Primary Phone	Mobile - N/A
Secondary Phone	

Fees

FILMLA NON-REFUNDABLE FILM PERMIT RIDER FEE	$111.00

Total Permit Fee $111.00

Number of Locations 1

NOT A PERMIT

FilmL.A., Inc.
6255 W Sunset Blvd, 12th Floor
Hollywood, CA 90028
t: (213)977-8600 - f: (213)977-8601
www.filmla.com

Summary Information — Location

Permit Number F00157739-G
Production Company NBCUNIVERSAL MEDIA, LLC A FULL...
Insured Company NBCUNIVERSAL MEDIA, LLC A FULL...
Production Title DIRTY JOHN SEASON 2 EP 204-205

Location Manager Richard DiPatri
Primary Phone Office - 818-733-3124
Secondary Phone Mobile - 323-854-6934

Location Address 19854 Dina Pl, San Fernando Valley, CA, 91311

Location Type Private Residence

Prep Dates 11/12/2019 - 11/12/2019 07:00 - 19:00 1 day

Film Dates 11/13/2019 - 11/14/2019 06:00 - 23:59 2 days
11/15/2019 - 11/16/2019 06:00 - 02:00 1 day
11/18/2019 - 11/18/2019 06:00 - 23:59 1 day

Strike Dates 11/19/2019 - 11/19/2019 07:00 - 19:00

Hold Dates 11/16/2019 - 11/17/2019 00:00 - 00:00

Open or Closed to the Public Closed

Generic Conditions
THE CONSUMPTION OF ALCOHOLIC BEVERAGES AND THE USE OF DRUGS, INCLUDING MARIJUANA, ON LOCATION BY ANY CAST, CREW, OR INVITED GUESTS IS STRICTLY PROHIBITED.
*Certain service and personnel fees required by jurisdictional agencies are not collected by FilmL.A. Any such fees must be paid directly to the appropriate agency, and a separate invoice will be provided to the permittee.
*LA CITY AND/OR LA COUNTY FIRE CHECKLIST ATTACHED TO FINAL PERMIT. THE PERMITTEE IS RESPONSIBLE FOR COMPLETING CHECKLIST PRIOR TO FILMING ACTIVITY AT THIS LOCATION. NON COMPLIANCE MAY RESULT IN ASSIGNMENT OF A FIRE OFFICER.
All closures impacting sidewalks must be implemented per WATCH manual, CA MUTCD TA-28 & TA-29
Community Survey Obtained
Equipment staging and vehicles may park on one side of the street only.
Must Maintain 5' Clearance on Sidewalks/Walkways
Must maintain local/emergency access
No cast or crew parking on area streets
No interference with merchant activity.
Number of uniformed officers listed on the permit is a minimum requirement. Permittee remains responsible for deploying a sufficient number of uniformed officers to provide traffic and crowd control to ensure the safety of the film crew and the public.
Traffic control must be done in accordance w/MUTCD
Traffic Officers Required

Please see attached documents
U29330.pdf
Devonshire St btwn Oakdale going east 600 ft NS curb+bike - Dirty John NOV 18TH.pdf
Devonshire St btwn Oakdale going east 600 ft NS curb+bike - Dirty John 13 TO 15.pdf

Equipment on Location

Type	Quantity
5 or 10 ton trucks	4
Cast/Crew vehicles	110
Condors	1
Cube Trucks	2
Generator	1
Honey Wagons	1
Motor Homes	1

Personnel on Location

Type	Quantity
Cast	5
Crew	65
Extras	10
Off-Duty/Retired LAPD Officer(s)	2
Spot Check	1

NOT A PERMIT

FilmL.A., Inc.
6255 W Sunset Blvd, 12th Floor
Hollywood, CA 90028
t: (213)977-8600 - f: (213)977-8601
www.filmla.com

Summary Information — Location

Permit Number F00157739-G
Production Company NBCUNIVERSAL MEDIA, LLC A FULL...
Insured Company NBCUNIVERSAL MEDIA, LLC A FULL...
Production Title DIRTY JOHN SEASON 2 EP 204-205

Location Manager Richard DiPatri
Primary Phone Office - 818-733-3124
Secondary Phone Mobile - 323-854-6934

Picture vehicles	5
Portable restrooms	2
Semi Trucks	2
Stakebed Trucks	3
Trailers	2
Vans	4

Filming Activities Atmospheric smoke effects (water based); Drive ups & away; Equipment on property; Equipment on sidewalk, in curb lane & across street; Interior and exterior dialogue; Intermittent pedestrian control; Intermittent traffic control - 2 minutes standard; Wetdown; Talent Smoking ; FOR NOTIFICATIONS: SUZANNE SHUGARMAN 323-646-9331; fire bar in backyard fire pit on 11/1 ONLY; No Weekend Prep ; Lightweight LED Lights attached to Poles of Existing LED Street Lights;

Special Effects: F/X Permit # U29330

Type	No. Times Per Day	No. Takes Per Take
Fire Bars	15 - 20	15 - 20

Description of F/X Scene: SIMULATE A PILE (3'W X 5'L X 18"H) PILE OF CLOTHES ON FIRE IN CLEARED SECTION OF BACKYARD. I HAVE A STEEL TUBE MOUND BUILT WITH TWO FIRE BARS INSIDE TO SIMULATE THE FIRE. THE CLOTHES MOUND IS COTTON CLOTHES TREATED WITH C-199 AND PIECES OF FIRE CLOTH. NO CLOTHES WILL ACTUALLY BE ON FIRE.

- (1) 10-GALLON PROPANE TANK.

*SPOT CHECK FOR FX

Jurisdiction **Political:** Los Angeles City - Council District 12 **Police:** Los Angeles Police **Fire:** Los Angeles City Department

Thomas Guide **Page:** 500 **Grid:** E4

Coordinator Note RIDER F RELEASES THE REMAINING LOCATIONS

Coordinator Note RIDER G ADJUSTS FILM TIMES AND ADDS ADDITIONAL DAYS TO THE POSTING

Parking

Base Camp
Location Type : Other Location
10480 Winnetka Ave, Los Angeles, CA, 91311

Crew Parking
Location Type : Other Location
10480 Winnetka Ave, Los Angeles, CA, 91311

Posting "No Parking" signs S/S DIONA PL., FROM THE CUIL DE SAC GOING 300 FEET EAST

Approximate Footage County Parking **Log Number** 262588

Date(s) 11/19/2019 to 11/22/2019 **Time(s)** 07:00 to 19:00

NOT A PERMIT

F-315-U

LOS ANGELES FIRE DEPARTMENT

Permit #F00157739-G

Permit No: 29330

Date Issue 0/28/2019

SPECIAL PERMIT TO USE SPECIAL EFFECTS

State Lic No 1120.06

Name:	BELLISSIMO, THOMAS L.	Address:	15770 SANDYOAK LN			Phone:	(213) 200-9941
Company:	BELLISSIMO=BELARDINELLI EFFECT	City:	SANTA CLARITA			Mobile:	
Email:	effectstom@yahoo.com	State:	CA	Zip:	91387	Fax:	(661) 252-0111

2nd Operator: 3475.08 TRISTAN BELLISIMO

Production Title: DIRTY JOHN 2 Production Company: NBC UNIVERSAL

Location: 19854 DINA PL.

PERMISSION IS HEREBY GRANTED TO SIMULATE:

SIMULATE A PILE [3'W X 5'L X 18" HIGH] PILE OF CLOTHES ON FIRE IN CLEARED SECTION OF BACKYARD. I HAVE A STEEL TUBE MOUND BUILT WITH TWO FIRE BARS INSIDE TO SIMULATE THE FIRE. THE CLOTHES MOUND IS COTTON CLOTHES TREATED WITH C-199 AND PIECES OF FIRE CLOTH. NO CLOTHES WILL ACTUALLY BE ON FIRE.

USING THE FOLLOWING SPECIAL EFFECTS MATERIAL:

1-10 GAL PROPANE TANK

UNDER THE FOLLOWING CONDITIONS:

UNDER THE DIRECT SUPERVISION OF BELLISSIMO, THOMAS L., 1120.06 AND SPOT CHECK FOR EFFECTS ONLY 157739

ADDITIONAL TERMS AND CONDITIONS

992.6 HSC RESPONSIBILITY. The Company representative shall provide to the authority having jurisdiction the name and license number of the special effects operator who shall have the authority, responsibility and be in charge of handling all Special Effects Material. The company representative shall also allocate sufficient time to the Special Effects Pyrotechnic Operator to prepare for the transportation, parking, storing, securing daily, discharging, disposing of, or otherwise handling of fireworks, pyrotechnic devices, or materials in a sane manner. Upon completion of firing, no unauthorized person shall be permitted access to the firing area until the licensed pyrotechnic operator has determined the area to be safe and secure.

NOTICE: The permittee and production company shall be advised that this permit in no way removes or modifies their responsibility to comply with any other applicable laws or ordinances, including those relating to excessive noise.

57.105.8 THE CHIEF SHALL HAVE THE POWER TO REVOKE OR SUSPEND ANY SPECIAL PERMIT UPON VIOLATION OF THE TERMS AND CONDITIONS IN ACCORDANCE WITH PROVISIONS OF SECTION 57.105.5 OF THE LOS ANGELES MUNICIPAL CODE.

SUBJECT TO FIELD INSPECTION NO DEVIATION WITHOUT WRITTEN PERMISSION

TEMPORARY FROM

11/1/2019 TO

Fire Chief
By: OWENS
Phone: 213 978-3670

lafd:rev 2/2017

NOT A PERMIT

Permit #F001577390-G

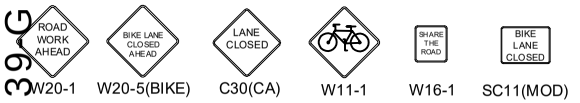

Ⓢ TRAFFIC SIGNAL

TRAFFIC CONE

TYPE I W/ SIGN

HIGH LEVEL WARNING DEVICE

ALL TRAFFIC CONTROL WILL BE INSTALLED TO MEET OR EXCEED THE LATEST CA-MUTCD MINIMUM REQUIREMENTS

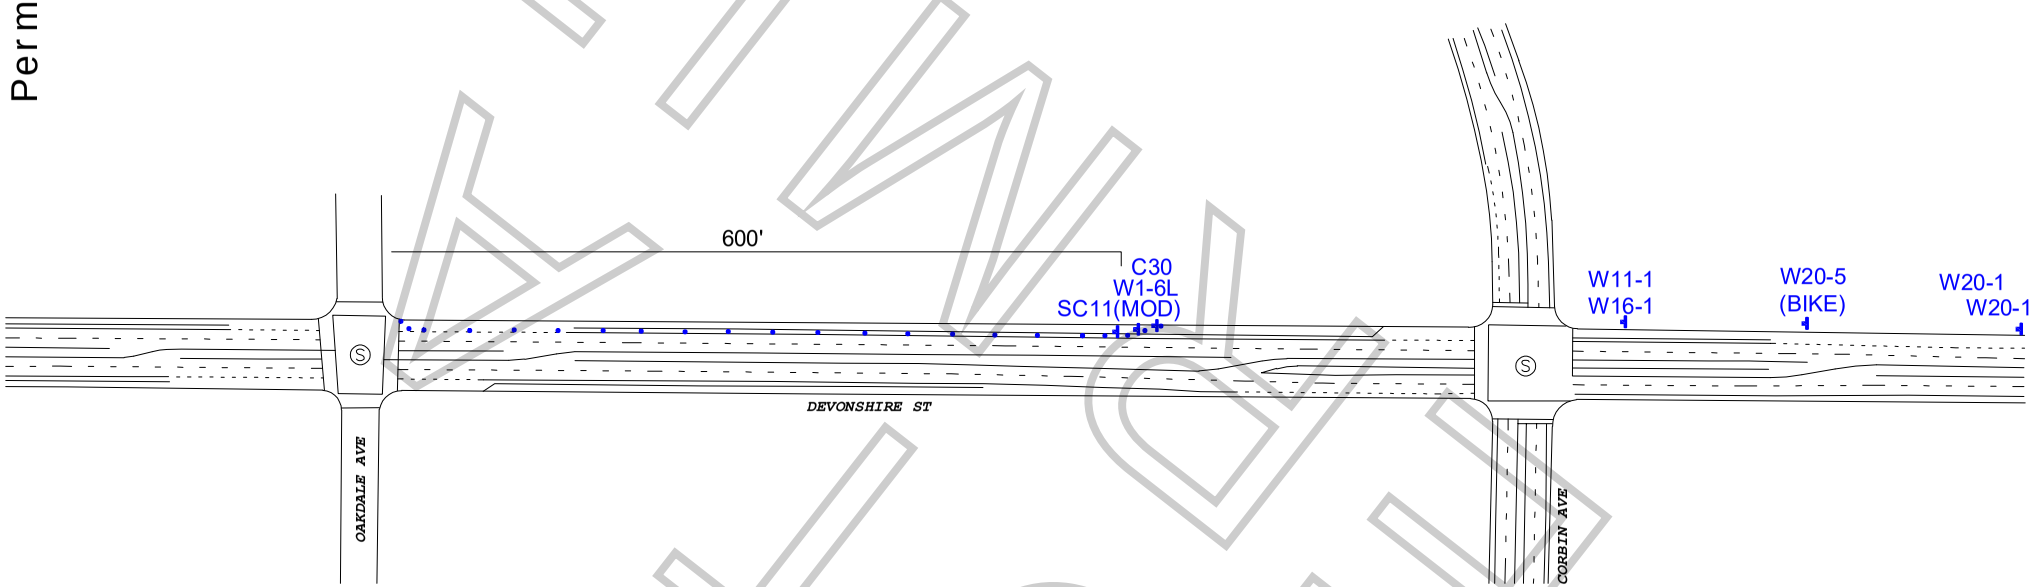

KINKOWN

WORK ZONE TRAFFIC CONTROL PLAN
GENERAL NOTES

1. DATE/TIME: 11-18-19 FROM 00:00 HOURS TO 00:00 HOURS

2. ALL SIGNING, STRIPING, AND TRAFFIC CONTROL DEVICES SHALL CONFORM TO THE (CURRENT) STATE OF CALIFORNIA DEPARTMENT OF TRANSPORTATION (CALTRANS) STANDARD PLANS AND STANDARD SPECIFICATIONS, CALIFORNIA MUTCD, AND ANY ADDENDUMS THERETO, AND AS SHOWN ON THESE PLANS, SYMBOLS AND ABBREVIATIONS USED ARE SHOWN ON CALTRANS STANDARD PLANS.
3. THERE WILL BE NO INTERFERENCE WITH TRAFFIC SIGNALS OR CROSSWALKS.
4. CONES WILL BE 28" MINIMUM HEIGHT AND HAVE REFLECTORIZED SLEEVES FOR NIGHT WORK.
5. POLICE WILL DIRECT TRAFFIC IF NECESSARY.

TCP FOR: NBC: "DIRTY JOHN"

LOCATION: N/S CURB & BIKE LANE - DEVONSHIRE ST FROM OAKDALE GOING EAST 600 FT. CHATSWORTH, CALIFORNIA

CONTACT: RICHARD DIPATRI
PH# 323-854-6934
MIKE WEBSTER
OFFICE# 323-579-1173

JCL TRAFFIC SERVICES
(213) 622-9775
C31-CA Lic # 805357

DATE	REVISIONS		
		DRAFTER:	EDGAR J. SOTO
		SCALE:	N.T.S.
		FILM LA:	CODY PENWELL

Permit #F00157739-G

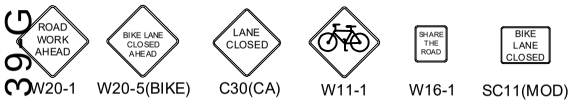

Ⓢ TRAFFIC SIGNAL
TRAFFIC CONE
TYPE I W/ SIGN
HIGH LEVEL WARNING DEVICE

ALL TRAFFIC CONTROL WILL BE INSTALLED TO MEET OR EXCEED THE LATEST CA-MUTCD MINIMUM REQUIREMENTS

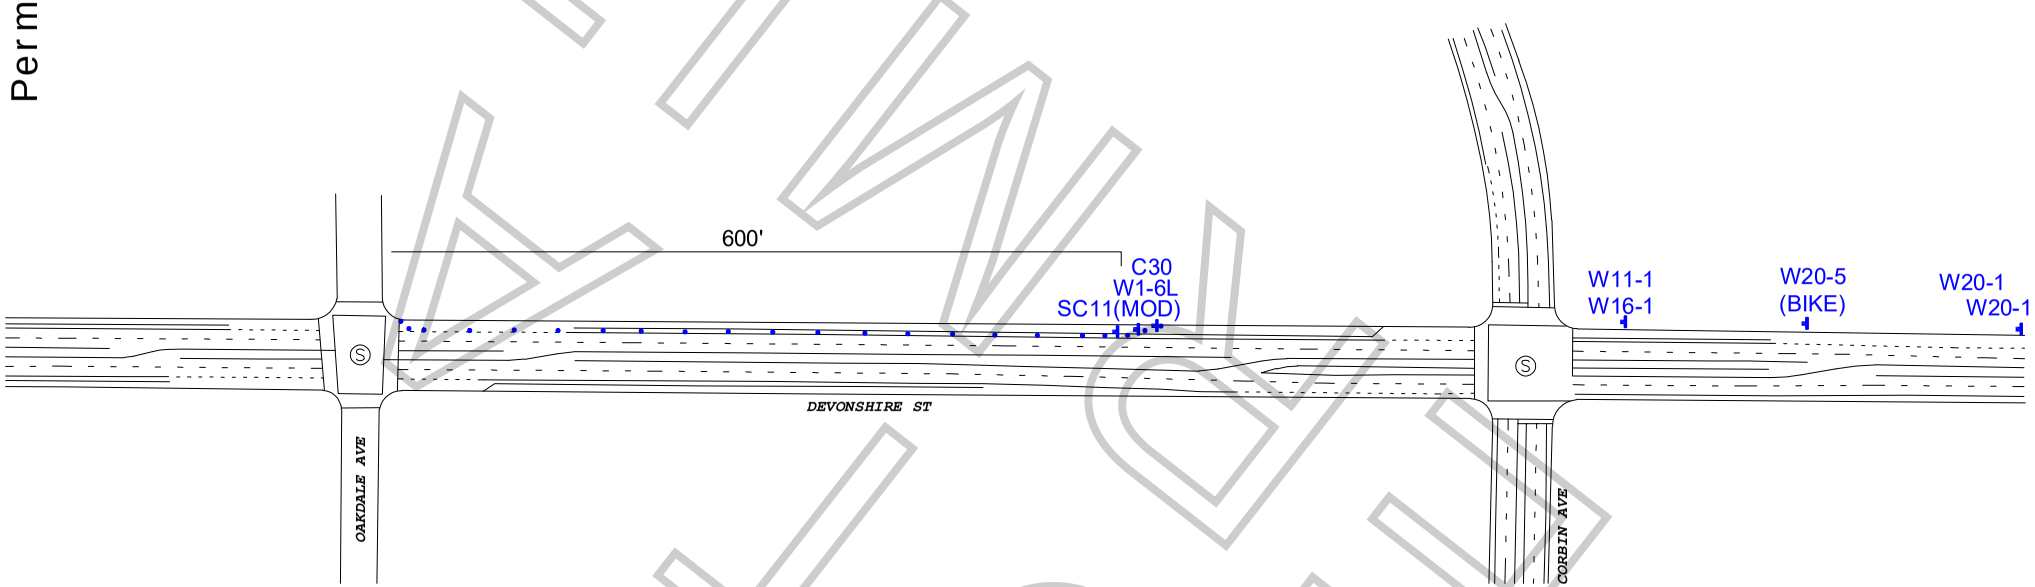

KINKOWN

WORK ZONE TRAFFIC CONTROL PLAN
GENERAL NOTES

1. DATE/TIME: 11-13-19 FROM 00:00 HOURS TO 11-15-19 00:00 HOURS

2. ALL SIGNING, STRIPING, AND TRAFFIC CONTROL DEVICES SHALL CONFORM TO THE (CURRENT) STATE OF CALIFORNIA DEPARTMENT OF TRANSPORTATION (CALTRANS) STANDARD PLANS AND STANDARD SPECIFICATIONS, CALIFORNIA MUTCD, AND ANY ADDENDUMS THERETO, AND AS SHOWN ON THESE PLANS, SYMBOLS AND ABBREVIATIONS USED ARE SHOWN ON CALTRANS STANDARD PLANS.
3. THERE WILL BE NO INTERFERENCE WITH TRAFFIC SIGNALS OR CROSSWALKS.
4. CONES WILL BE 28" MINIMUM HEIGHT AND HAVE REFLECTORIZED SLEEVES FOR NIGHT WORK.
5. POLICE WILL DIRECT TRAFFIC IF NECESSARY.

TCP FOR: NBC:
"DIRTY JOHN"

LOCATION: N/S CURB & BIKE LANE - DEVONSHIRE ST FROM OAKDALE GOING EAST 600 FT. CHATSWORTH, CALIFORNIA

CONTACT: RICHARD DIPATRI
PH# 323-854-6934
MIKE WEBSTER
OFFICE# 323-579-1173

JCL TRAFFIC SERVICES
(213) 622-9775
C31-CA Lic # 805357

DATE	REVISIONS		
		DRAFTER:	EDGAR J. SOTO
		SCALE:	N.T.S.
		FILM LA:	CODY PENWELL